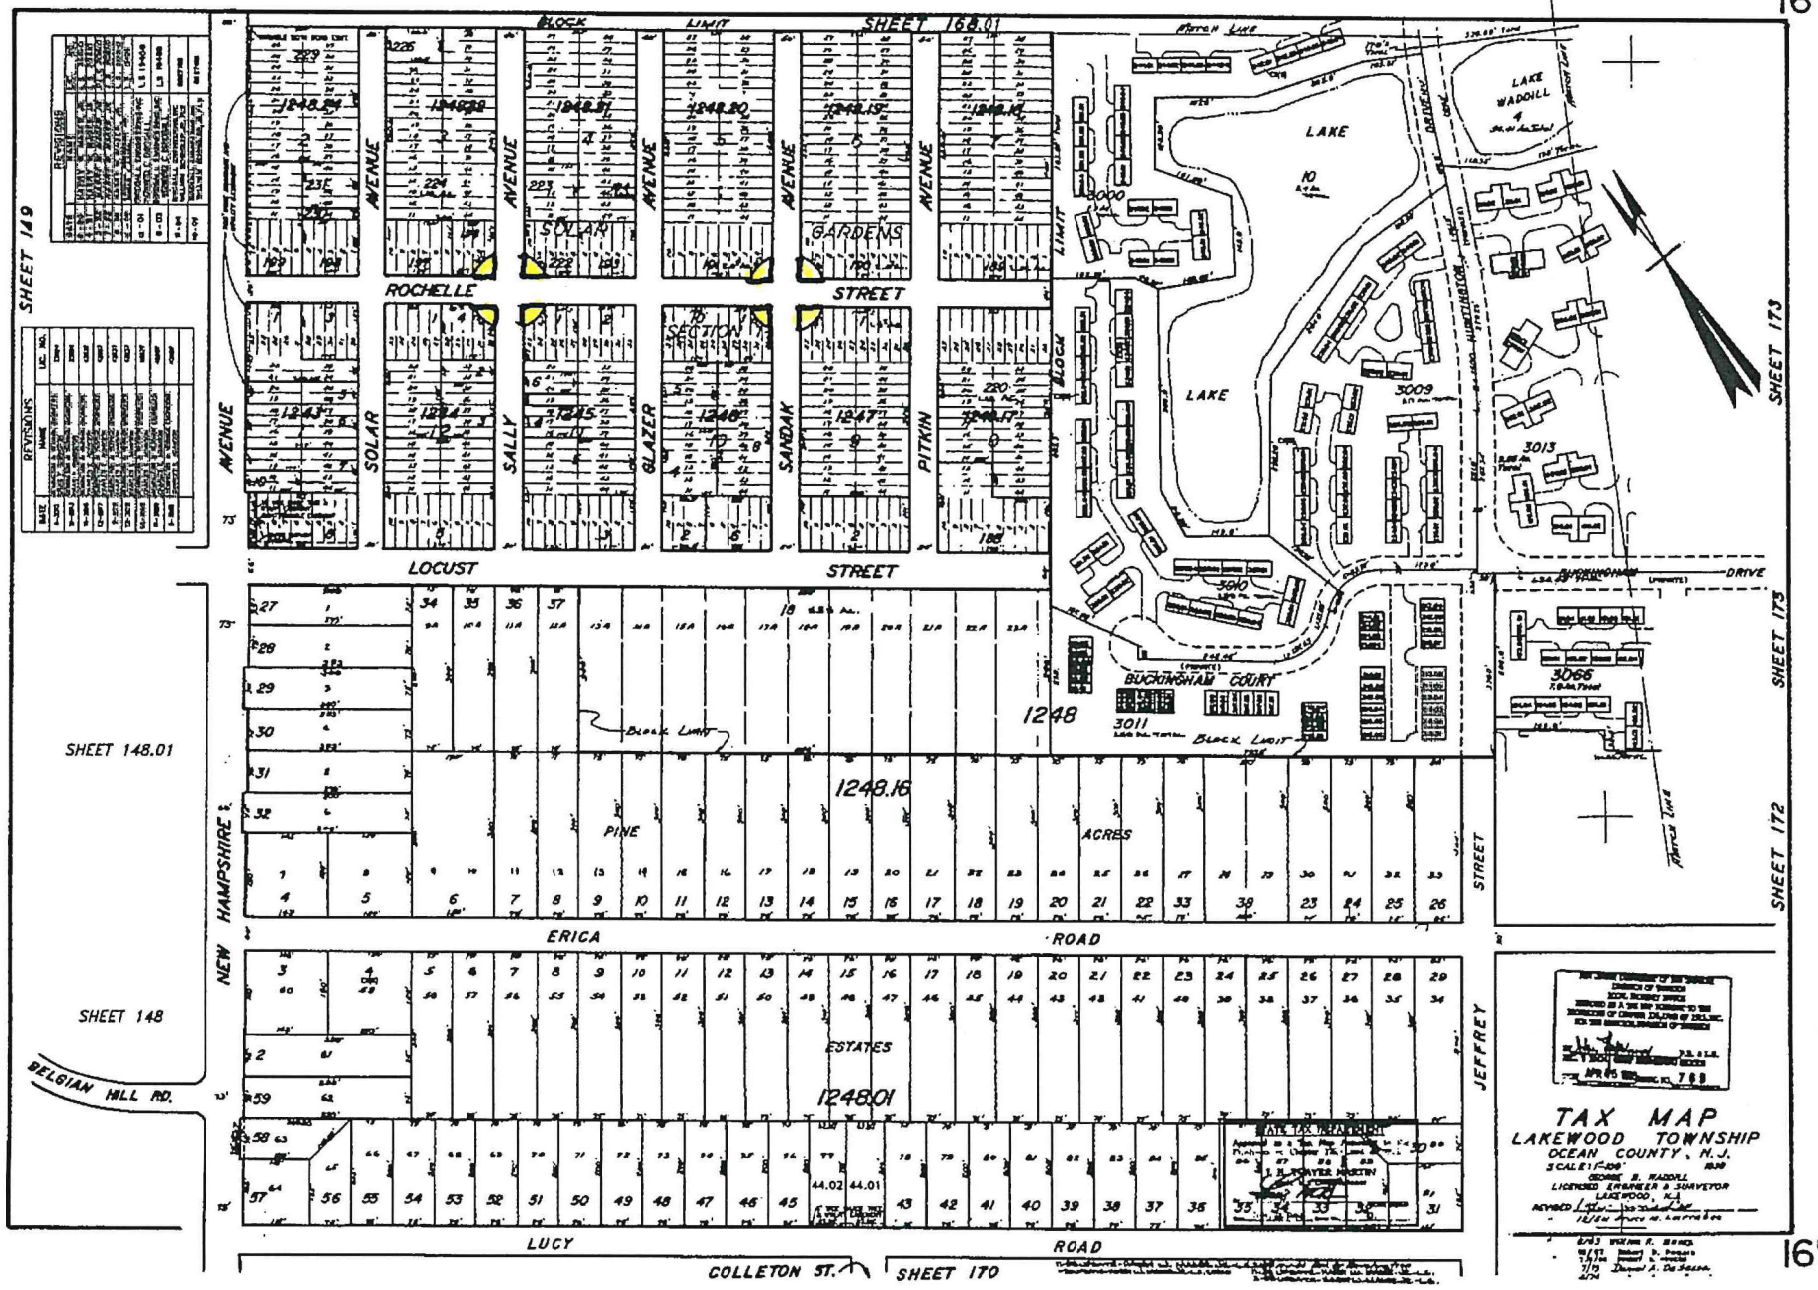
SHEET 168.01
SHEET 149
SHEET 148.01
SHEET 148
SHEET 173
SHEET 172
SHEET 170
BELGIAN HILL RD.
NEW HAMPSHIRE
AVENUE
SOLAR
GARDENS
ROCHELLE
STREET
LOCUST
SALLY
GLAZER
SANDAK
PITKIN
SECTION
BLOCK LIMIT
LAKE
LAKE WADOILL
BUCKINGHAM COURT
BUCKINGHAM DRIVE
1248
1248.16
PINE
ACRES
ERICA
ROAD
ESTATES
1248.01
JEFFREY
LUCY
COLLETON ST.
TAX MAP
LAKEWOOD TOWNSHIP
OCEAN COUNTY, N.J.
SCALE 1"=100'
GEORGE B. WADDILL
LICENSED ENGINEER & SURVEYOR
LAKEWOOD, N.J.